BK 87 PG 65

CORNER RECORD

Document Number CR 9106

City of Oakland County of Alameda , California

Brief Legal Description City of Oakland Street Monument.

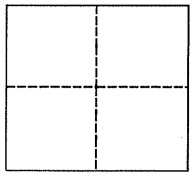

CORNER TYPE

Government Corner	☐	Control	☐	
Meander	☐	Property	☐	
Rancho	☐	Other	☒	

Date of Survey October 06, 2016

COORDINATES (Optional)

N.
E.
Zone NAD27 ☐ NAD83 ☐
NAD83 Epoch
Elev.
Vert. Datum: NGVD29 ☐ NAVD88 ☐
Meas. Units: Metric ☐ Imperial ☐

Corner - Left as found ☒ Found and tagged ☐ Established ☐ Reestablished ☐ Rebuilt ☐

Identification and type of corner found: Evidence used to identify or procedure used to establish or reestablish the corner:

In compliance with Section 8771 of the Professional Land Surveyors' Act, this corner record is being filed to ESTABLISH the position of an existing monument PRIOR to street or highway construction.

A description of the physical condition of the monument as found and as set or reset:

See sketch on back.

SURVEYOR'S STATEMENT

This Corner Record was prepared by me or under my direction in conformance with the Professional Land Surveyor's Act on October, 13 2016

Signed William Douglas Crume P.L.S or R.C.E. No. LS 7059

LICENSED LAND SURVEYOR WILLIAM DOUGLAS CRUME NO. 7059 EXP. 12/31/14 STATE OF CALIFORNIA

COUNTY SURVEYOR'S STATEMENT

This Corner Record was received 18 OCTOBER, 2016

and examined and filed 21 NOVEMBER, 2016

Signed Michael Rubner P.L.S or ~~R.C.E.~~ No. 6843

Title COUNTY SURVEYOR

LICENSED LAND SURVEYOR MICHAEL RUBNER No. 6843 STATE OF CALIFORNIA

County Surveyor's Comment:

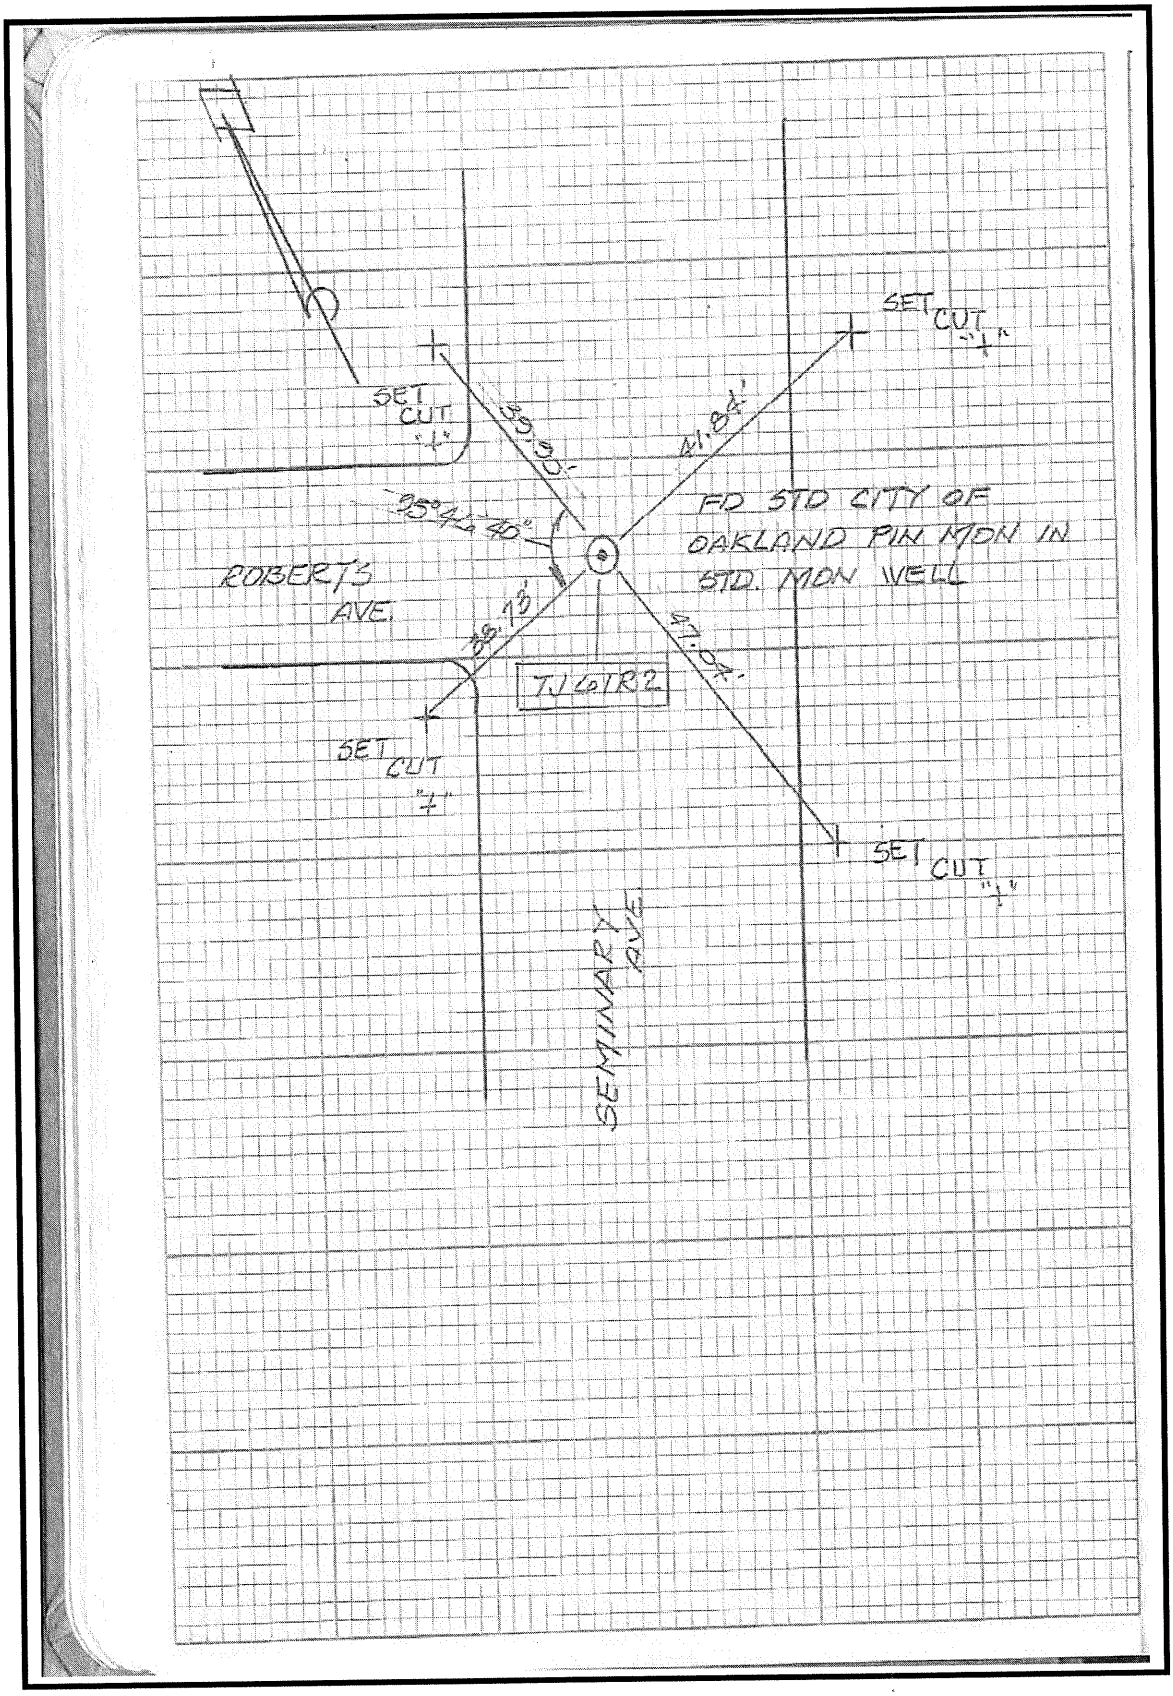
SET CUT "+"
39.50'
N1.84'
SET CUT "+"
25°44'40"
FD STD CITY OF OAKLAND PIN MON IN STD. MON WELL
ROBERTS AVE.
18.13'
TJ GOTR2
SET CUT "+"
SET CUT "+"
SEMINARY AVE.