RECORD OF SURVEY FOR MR. F. DAL PORTO

A PORTION OF THE NORTHEAST QUARTER OF SECTION 19, T.8N. R11E., M.D.B.&M., AMADOR COUNTY, CA.

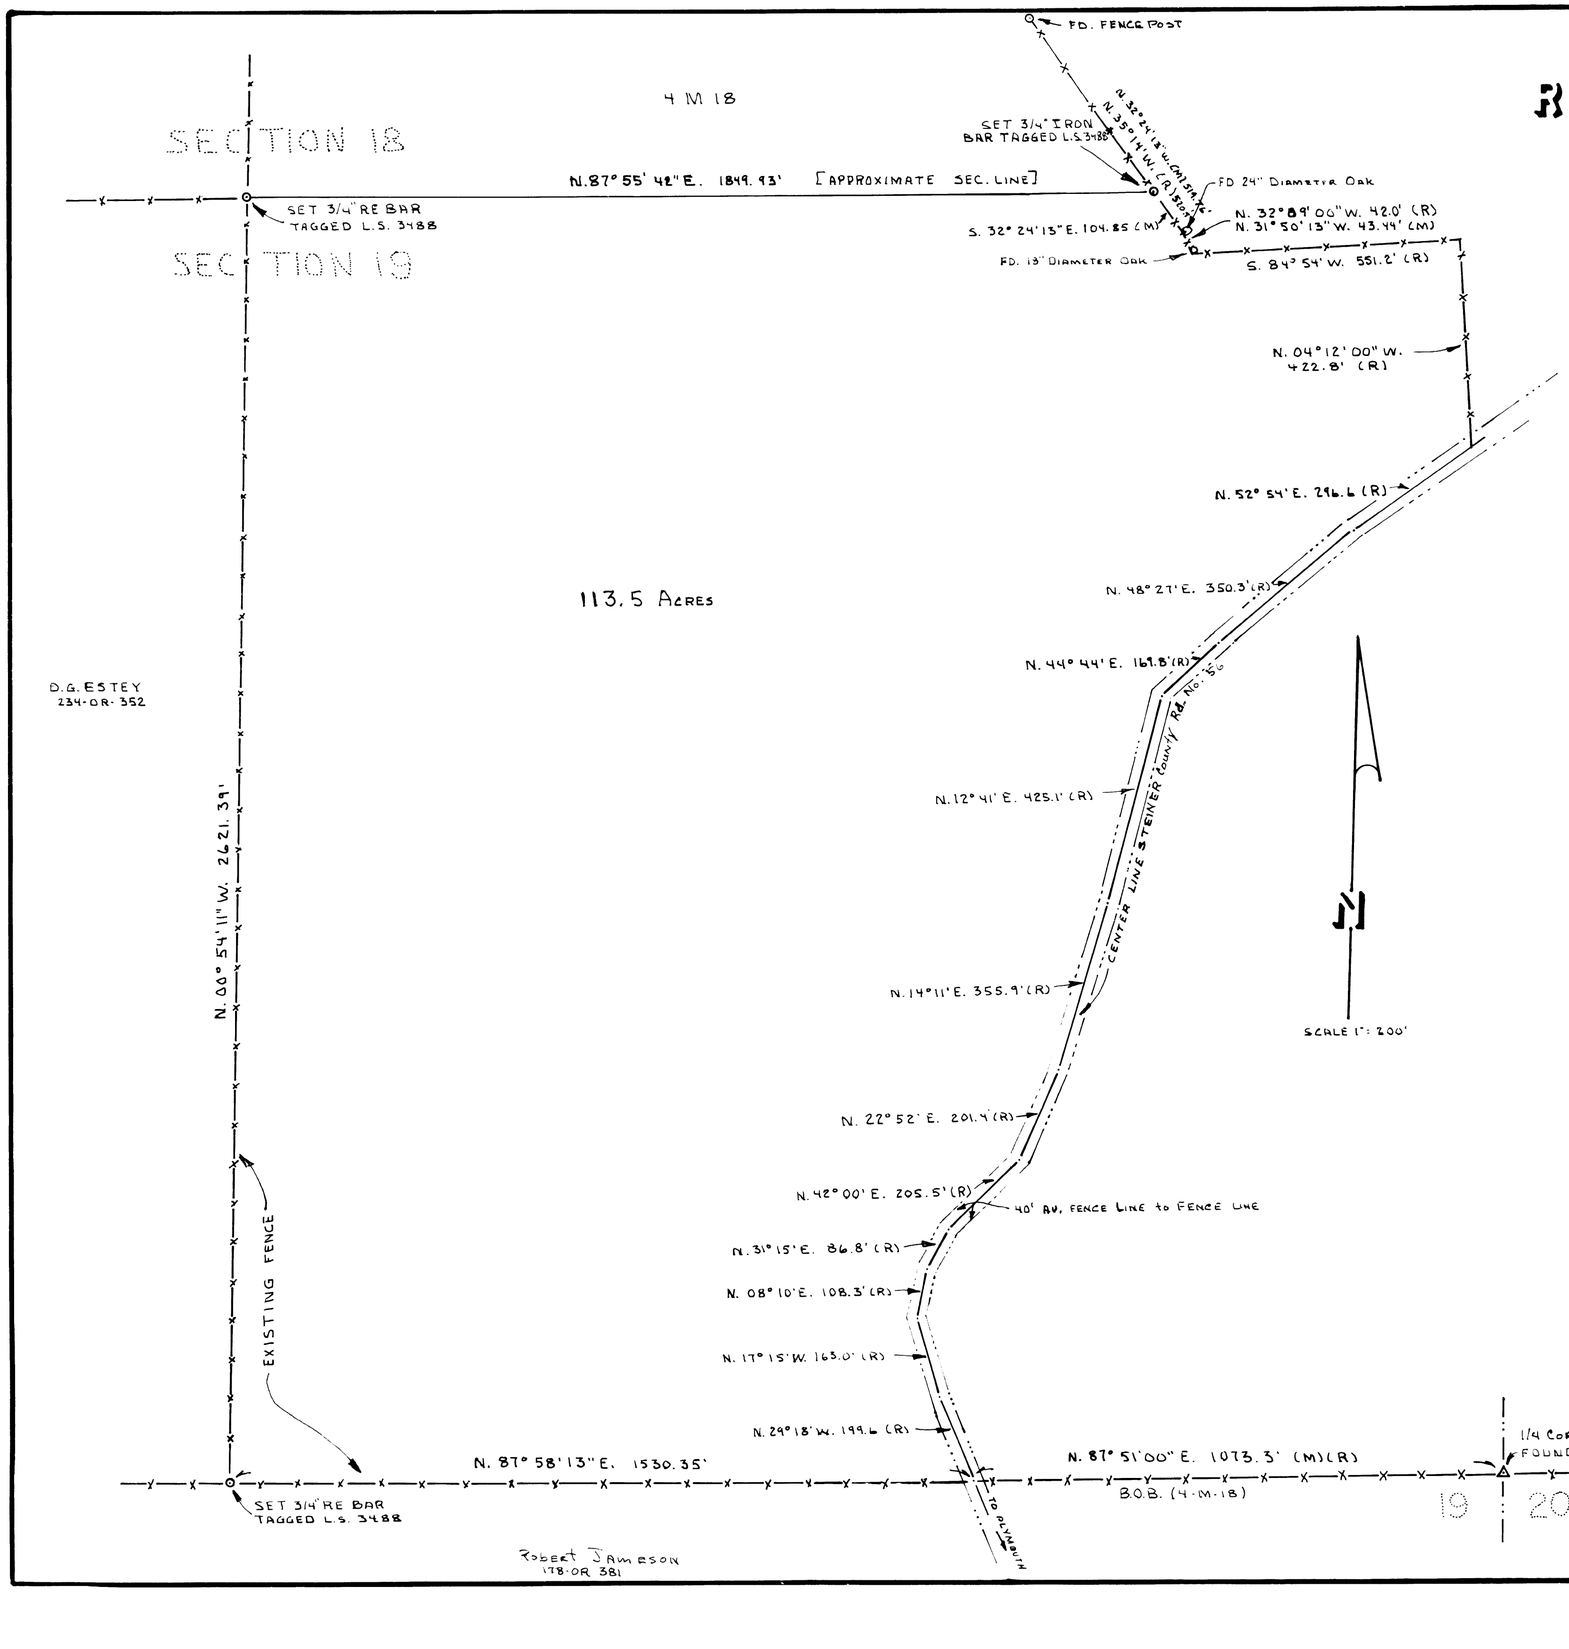

SURVEYOR'S CERTIFICATE

THIS MAP CORRECTLY REPRESENTS A SURVEY MADE BY ME OR UNDER MY DIRECTION IN CONFORMANCE WITH THE REQUIREMENTS OF THE LAND SURVEYOR'S ACT AT THE REQUEST OF MR. F. DAL PORTO, IN APRIL, 1973.

Robert E. Hamm

R. HAMM L. S. 3488

COUNTY SURVEYOR'S CERTIFICATE

THIS MAP HAS BEEN EXAMINED FOR CONFORMANCE WITH THE REQUIREMENTS OF THE LAND SURVEYOR'S ACT THIS 7th DAY OF May, 1973.

Keith Fraser L.S 2774

KEITH FRASER, AMADOR COUNTY SURVEYOR

COUNTY RECORDER'S CERTIFICATE

FILED THIS 7½ DAY OF _____ 1973 AT _____ M. IN BOOK ___ OF MAP AND PLATS AT PAGE ___ AT THE REQUEST OF THE AMADOR COUNTY SURVEYOR.

FEE _____

ANTHONY SUTTON AMADOR COUNTY RECORDER

NOTES AND LEGEND

BASIS OF BEARING WEST CENTER SECTION LINE (N. 87° 51' E.) AS SHOWN ON R/S 4 M 18.

ALL MONUMENTS SET OR FOUND ARE AS SHOWN.

COMPLIANCE CERTIFICATE

THIS MAP HAS BEEN EXAMINED FOR COMPLIANCE WITH THE PROVISIONS OF THE SUBDIVISION MAP ACT AND ALL LOCAL ORDINANCES ENACTED PURSUANT THERETO.

Keith Fraser
AMADOR COUNTY SURVEYOR

5-7-73
DATED

HARDGROVE—HAMM ASSOCIATES
CIVIL ENGINEER - LAND SURVEYORS
P.O. BOX 935 JACKSON, CALIF.

SCALE: 1"=200' W.O.206 APRIL 1973