5-PM-118

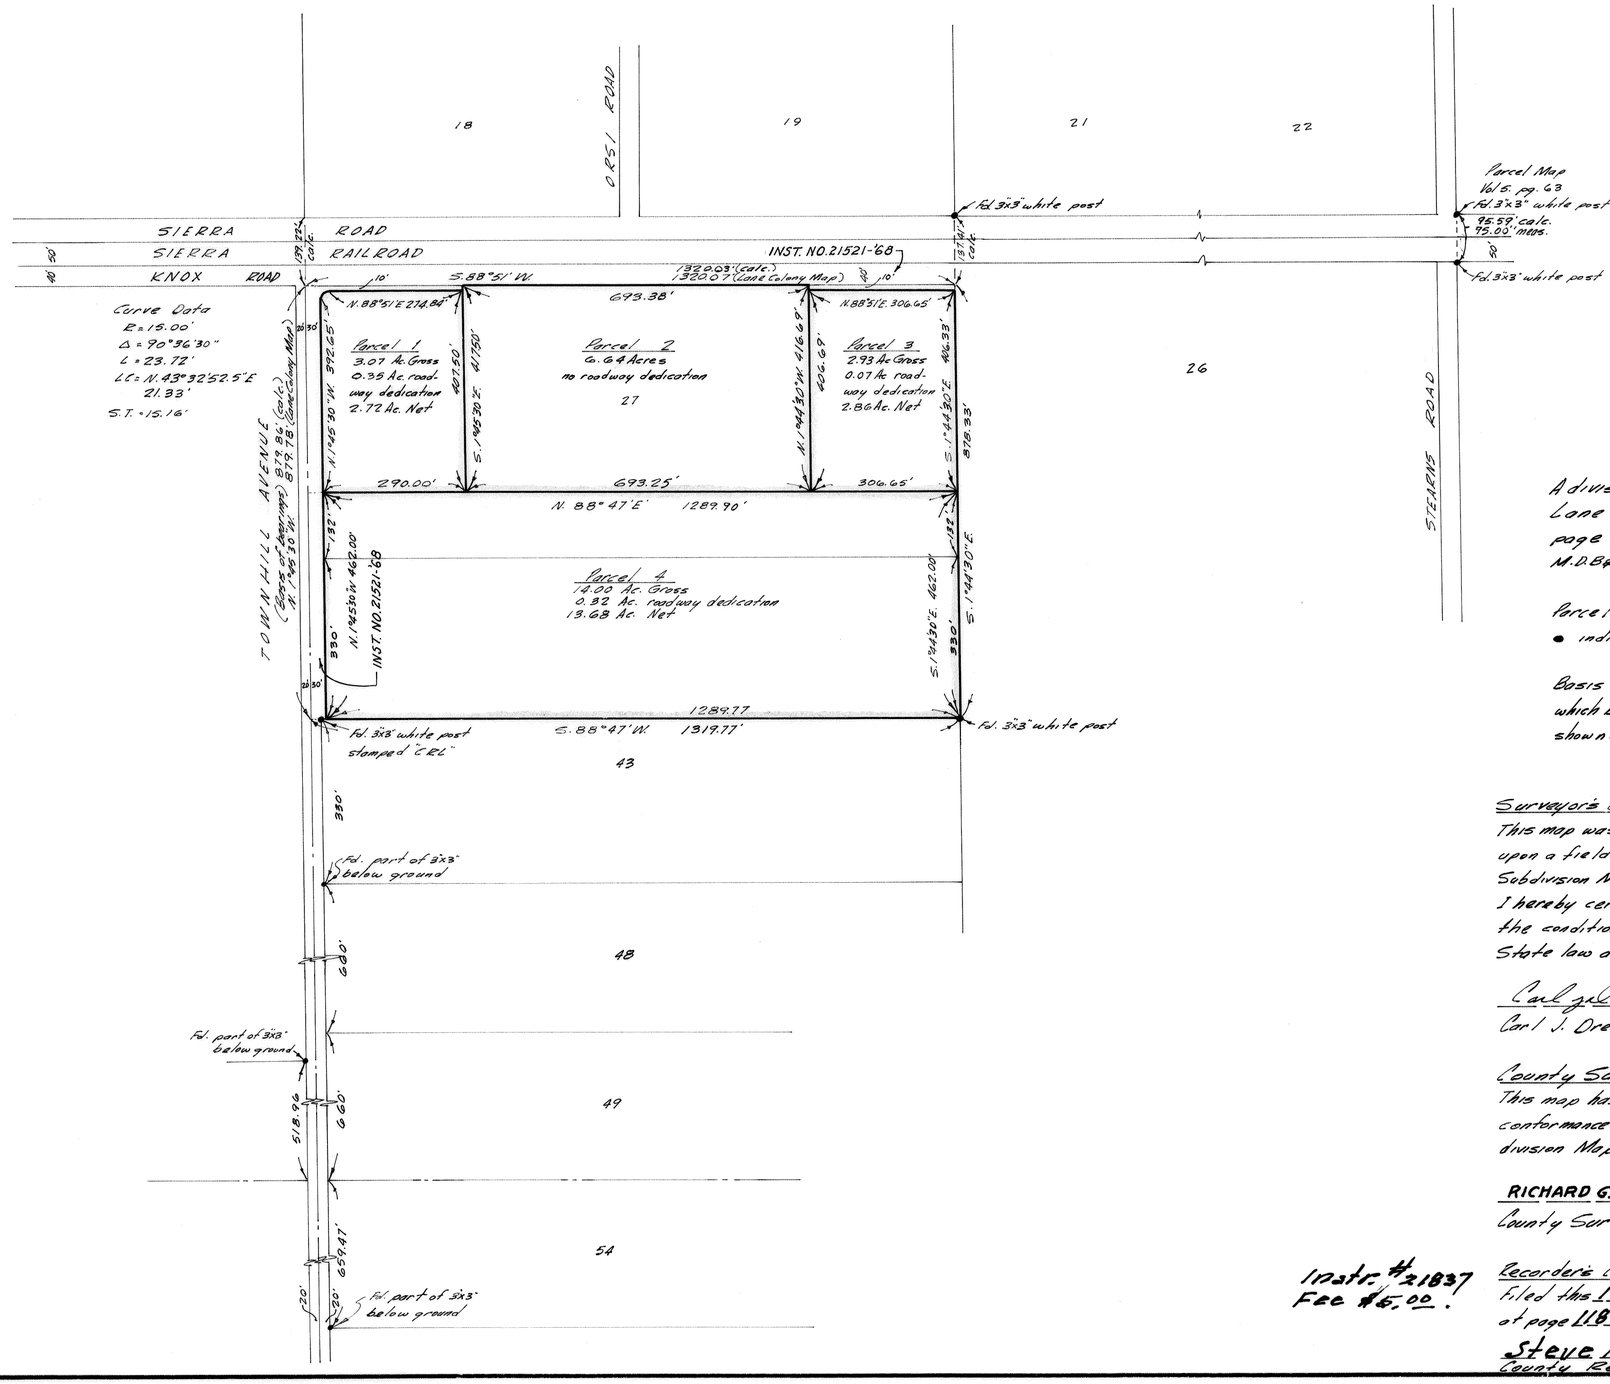

PARCEL MAP

A division of the N. 1/2 of Lot 43, and Lot 27 of Lane Colony Tract, as filed in Vol 5 of Maps at page 14, being also a portion of Section 13, T2S, R10E M.D.B&M., in the County of Stanislaus, State of California.

Parcel Split No. 2864

● indicates monuments found as noted

Basis of bearings is the center line of Townhill Avenue which bears N. 1°45'30" W as calculated from information shown on map of Lane Colony Tract.

Surveyor's Certificate:

This map was prepared by me or under my direction, and is based upon a field survey in conformance with the requirements of the Subdivision Map Act, at the request of Norman Cheney in May, 1968. I hereby certify that it conforms to the approved tentative map and the conditions of approval thereof; that the provisions of applicable State law and local ordinances have been complied with.

Carl J. Drennan
Carl J. Drennan R.C.E. 16,631

County Surveyor's Certificate:

This map has been examined this 18th day of JULY 1968, for conformance with the requirements of Section 11575 of the Subdivision Map Act.

RICHARD G. BARHITE
County Surveyor

Bryce E. Lewis
Deputy

Instr. #21837
Fee $6.00.

Recorder's Certificate:

Filed this 18 day of July 1968, at 11:15 P.M. in Book 5 of Parcel Maps at page 118 at the request of Surveyor.

Steve R. Nelson
County Recorder

5-PM-118

708